PAC ref:- 2014/A0141
Illustrative Elevations

MANOR ARCHITECTS
Architecture / Planning / Conservation

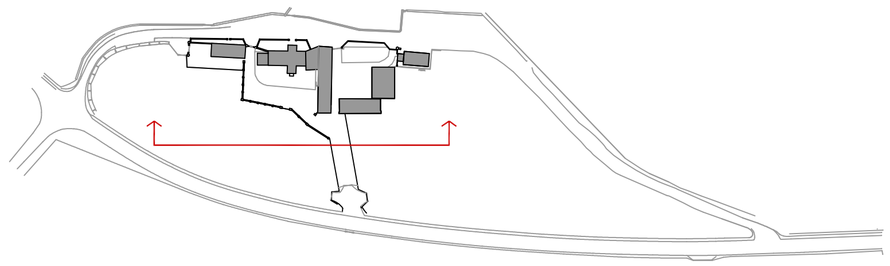

EXISTING EAST ELEVATION

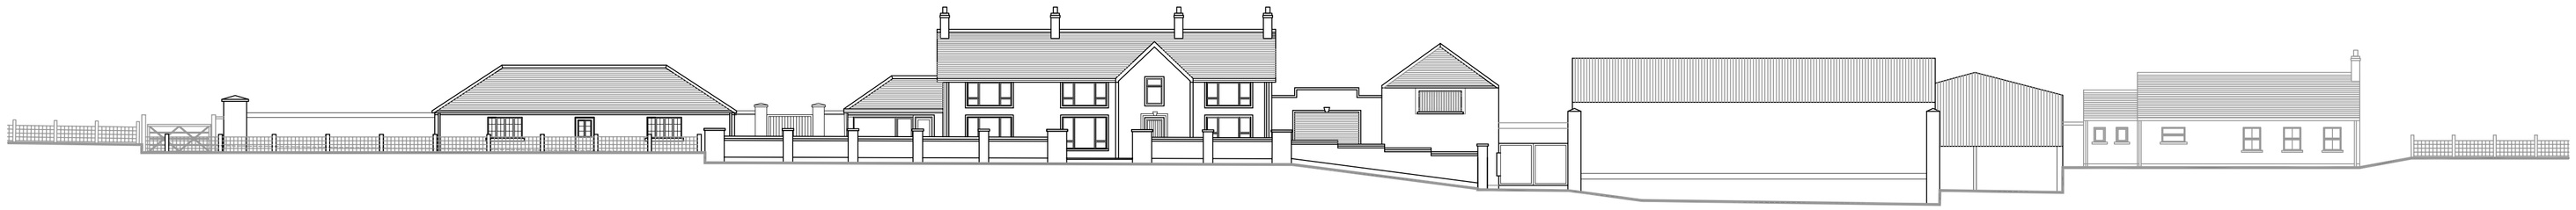

PROPOSED EAST ELEVATION

DRAWING NUMBER:	IE02
SCALE:	1-200
DATE:	30/03/15